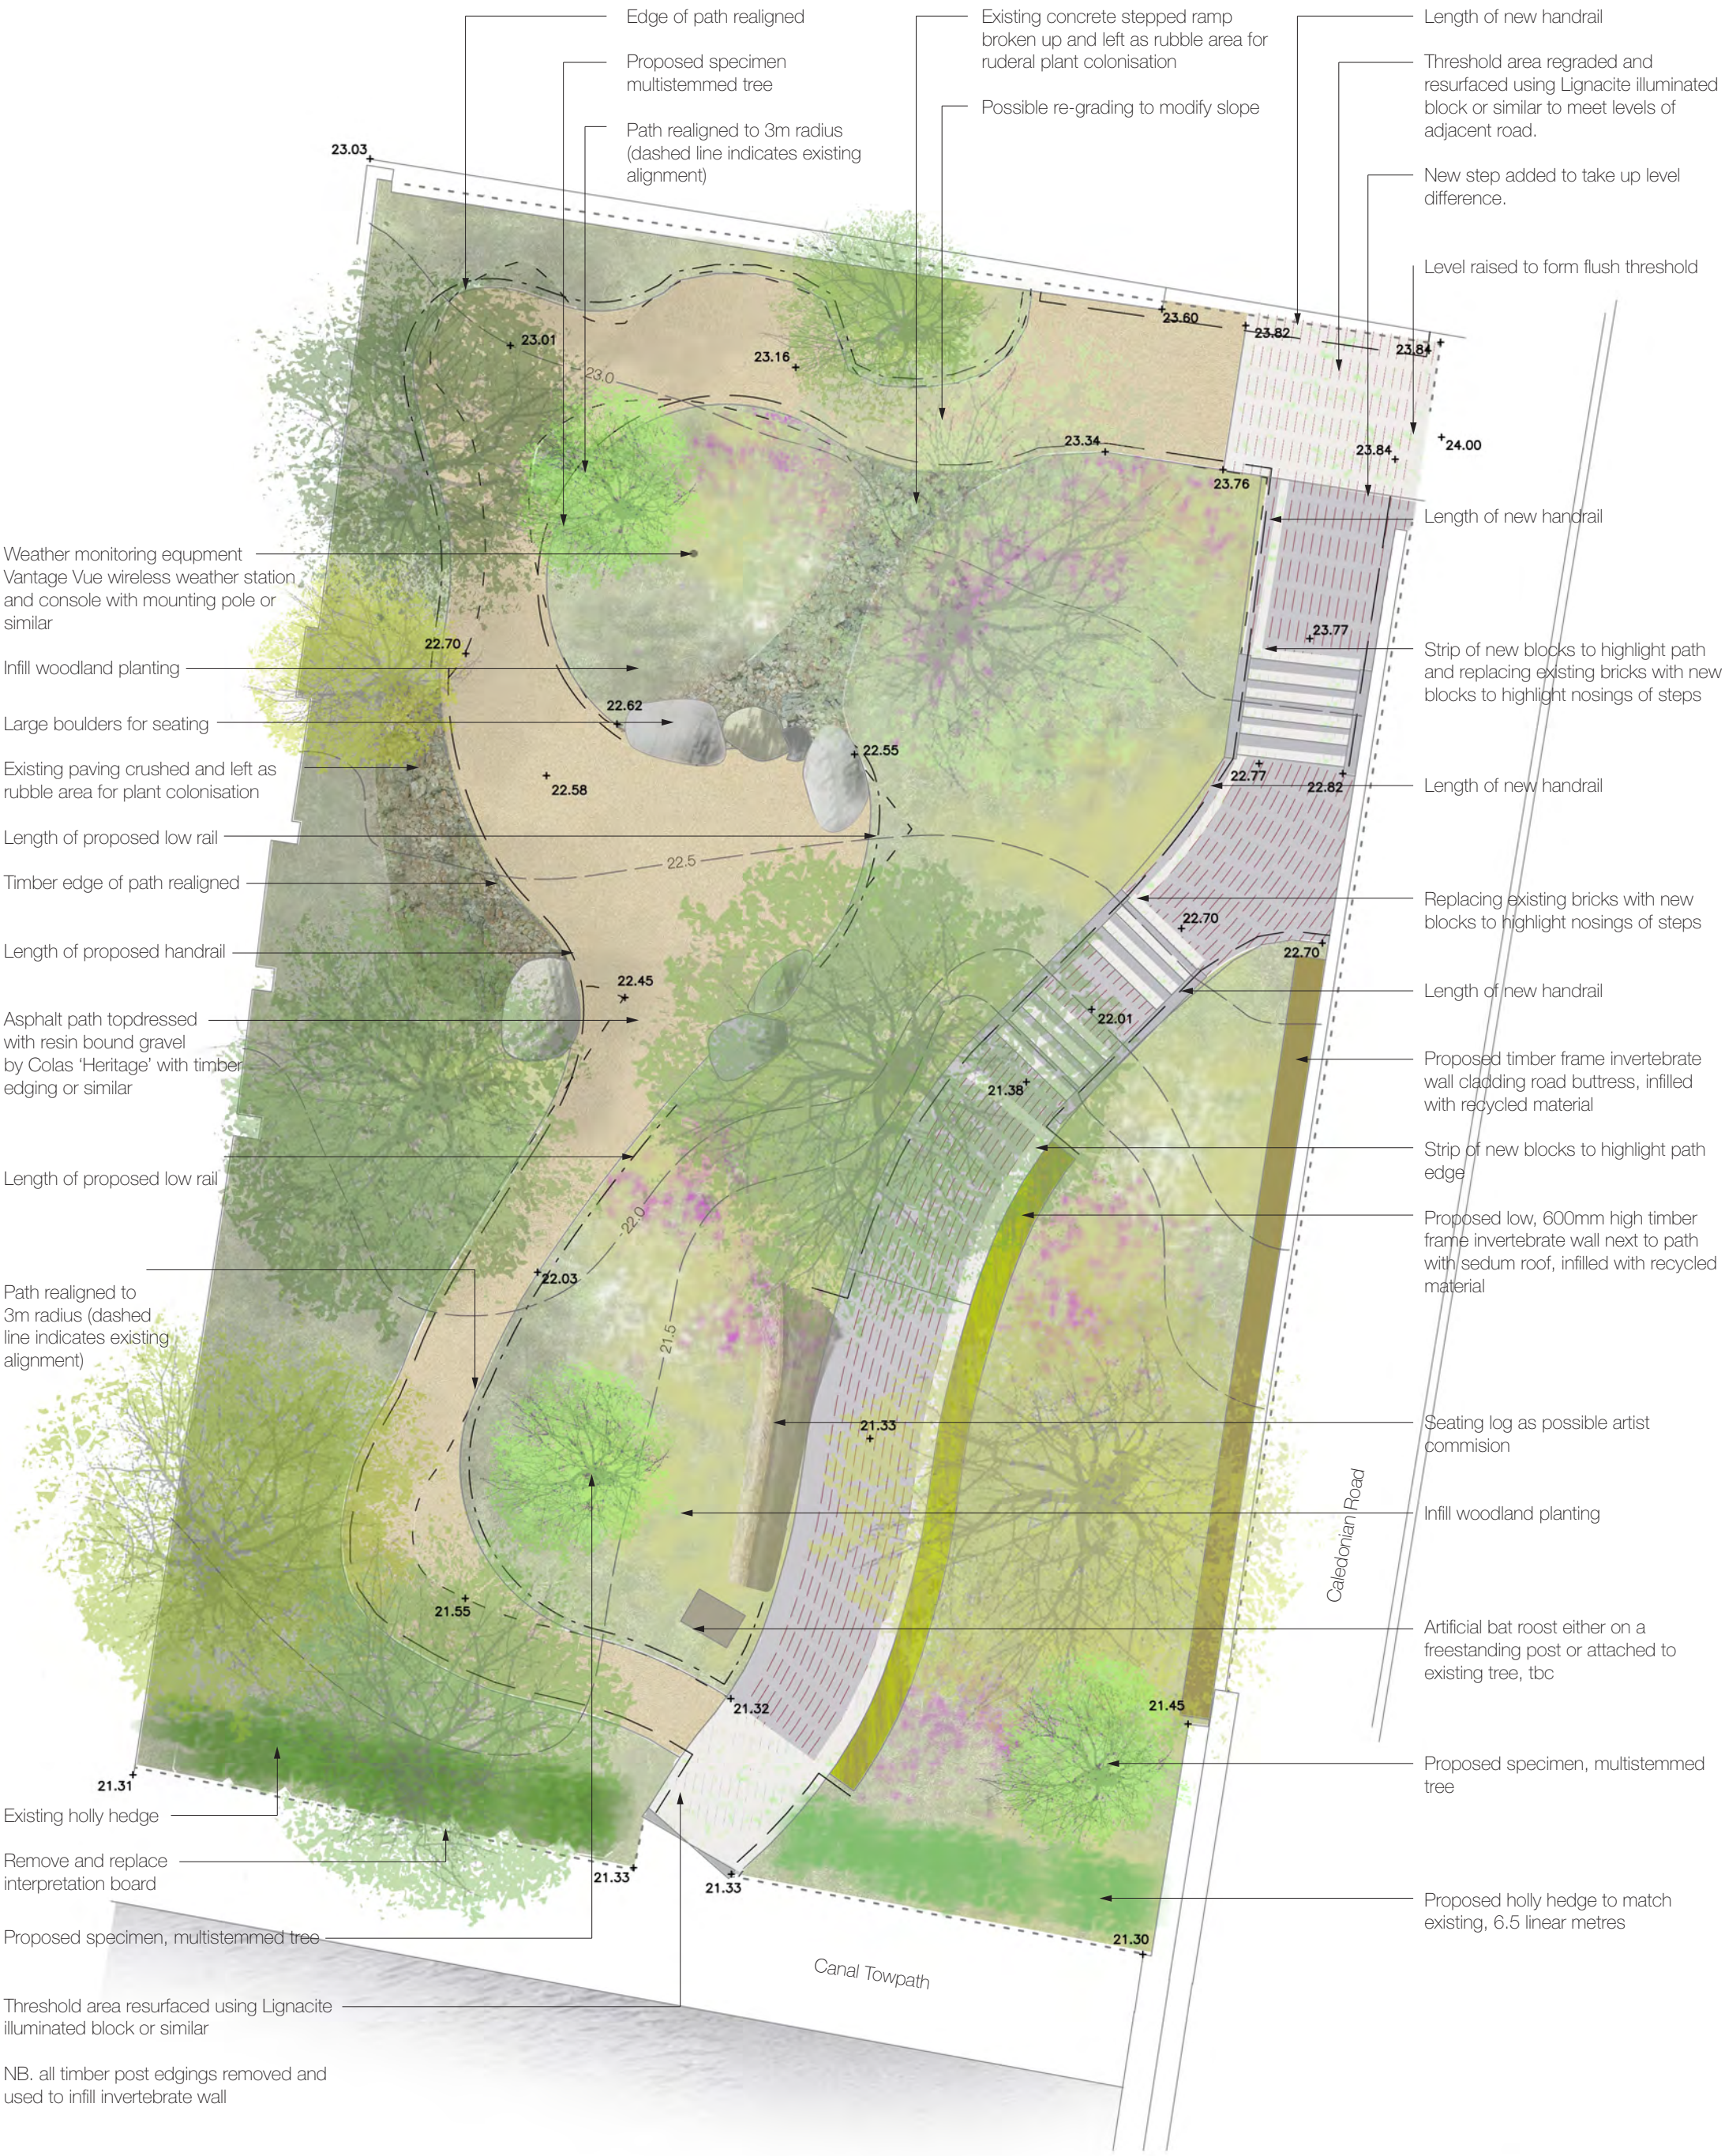

Notes:

-

0 05 1 2 5m

Rev	Date	Initials	Description

J & L GIBBONS LLP

LANDSCAPE ARCHITECTURE
URBAN DESIGN

STUDIO A,
22 AUBERT PARK
LONDON N5 1TU

T: 020 7226 1345
F: 020 7226 3337

The information in this drawing is copyright of J & L Gibbons LLP.
Do not scale from this drawing.
All dimensions are to be verified on site prior to construction.
J & L Gibbons LLP to be informed of any variation between site conditions and dimensions.

Project:			Drawing title:	
Thornhill Bridge Gardens			Plan Scheme Design	
Date:	Scale:	Status:	Drawing Number:	Rev:
09_07_10	1:100 @ A3	Comment	504_SK_04	-
Drawn:	Checked:	Approved:		
KAJ	-	-		